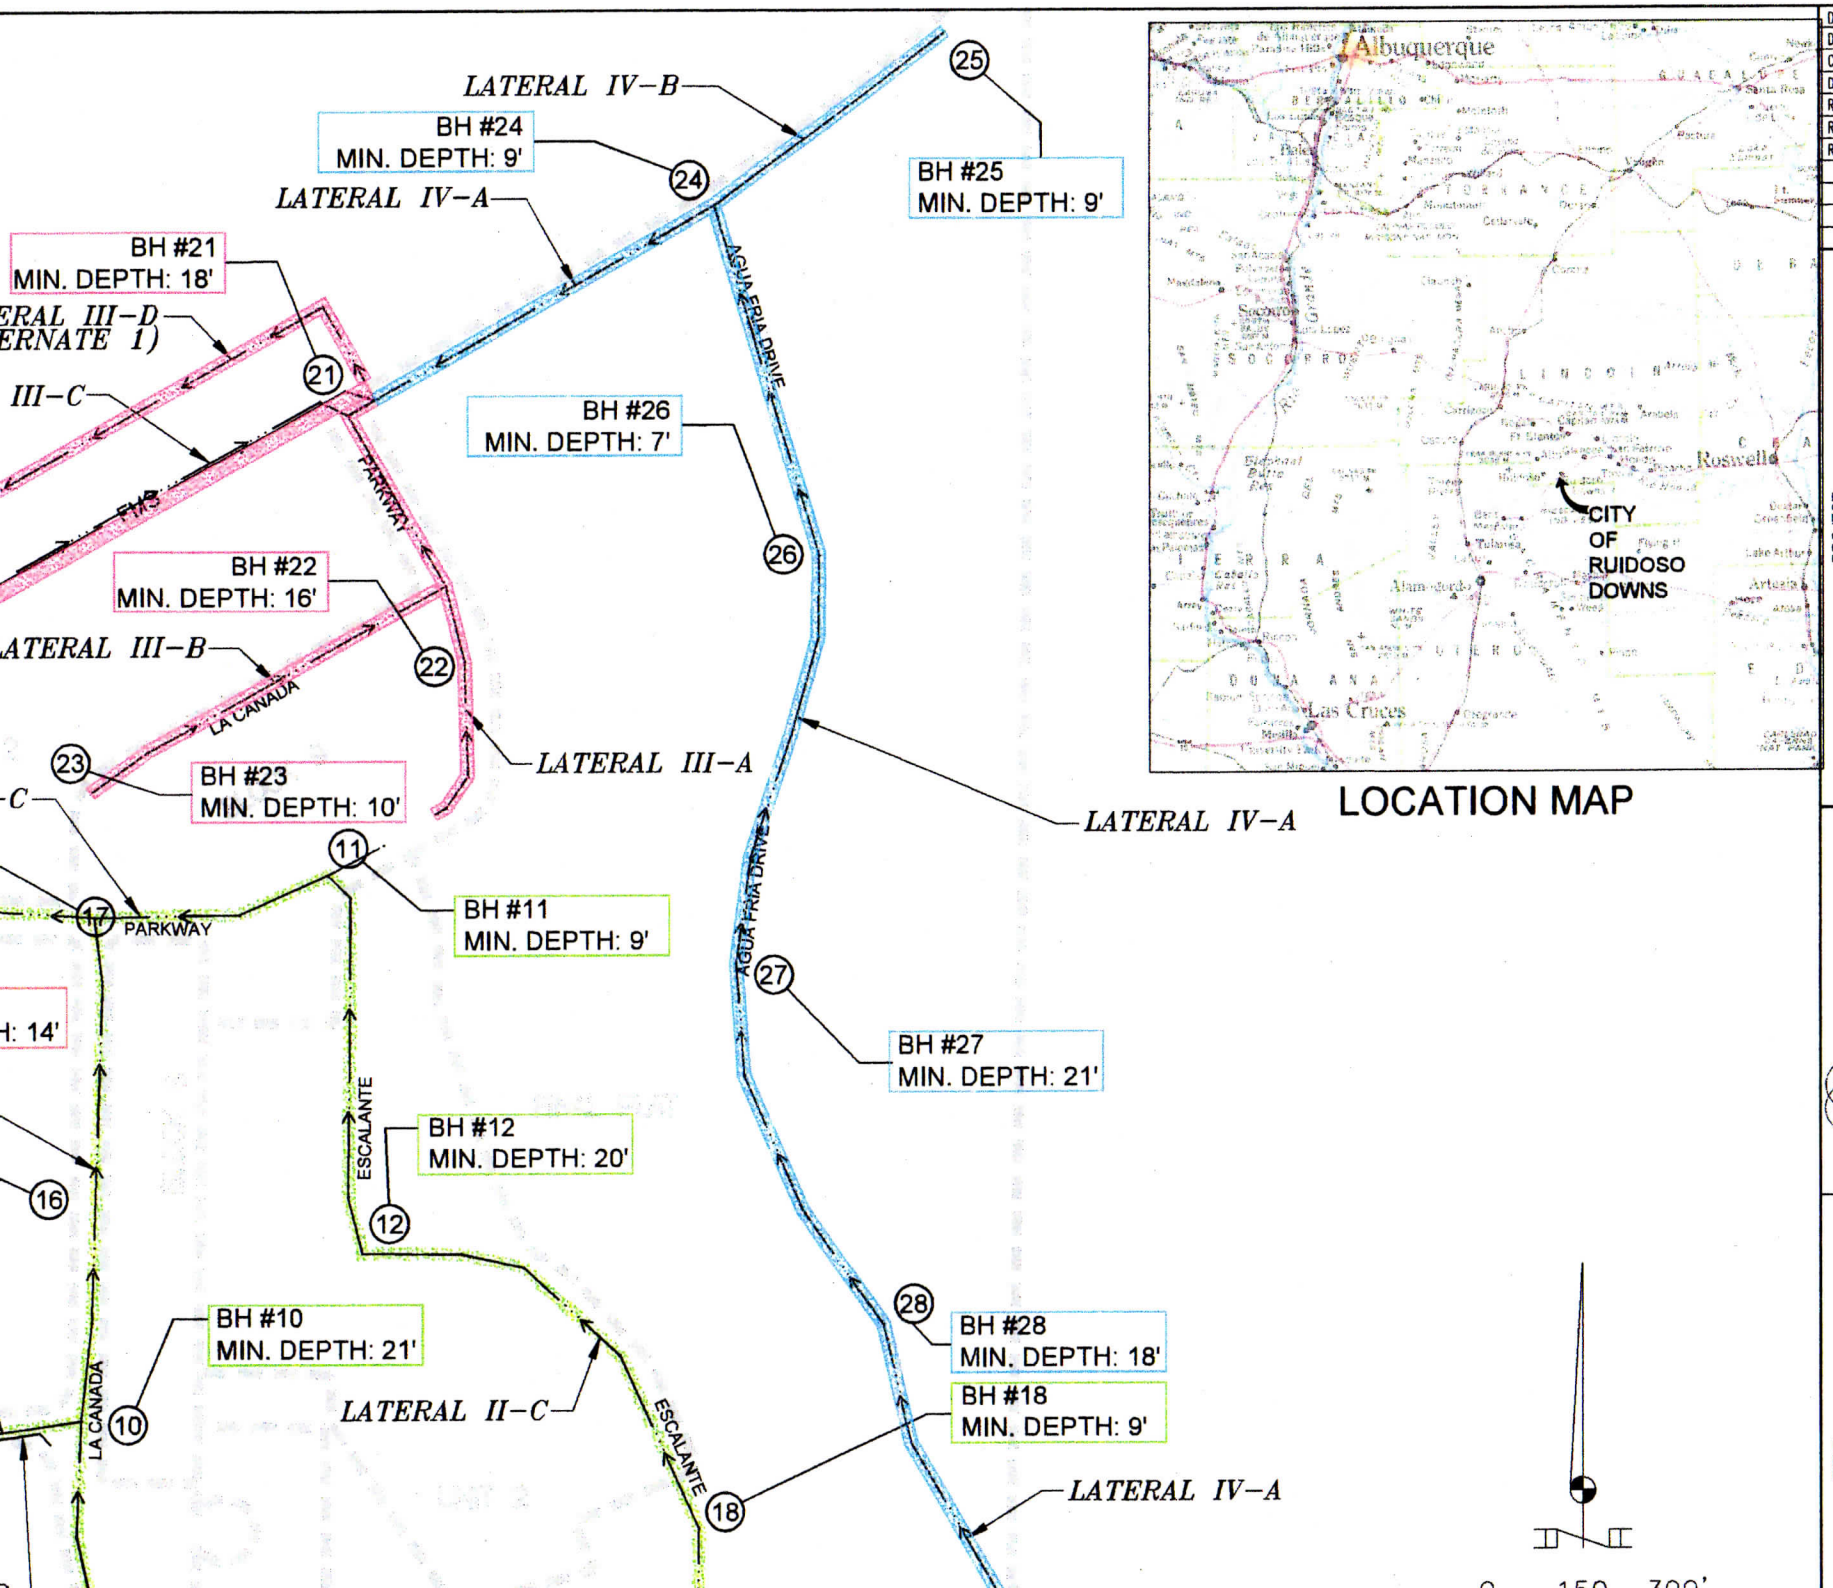

DESIGN: N/A
DRAWN: THO
CHECKED: TJM
DATE: 09/19/2013
REV:
REV:
REV:

PROJECT

CITY OF RUIDOSO DOWNS AGUA FRIA ESTATES AREA GEOTECHNICAL EXPLORATION

po box 909
21 main st suite 201
edgewood, nm 87015
o) 505.281.2880
f) 505.281.3640
dennis ENGINEERING company

TITLE

SITE MAP