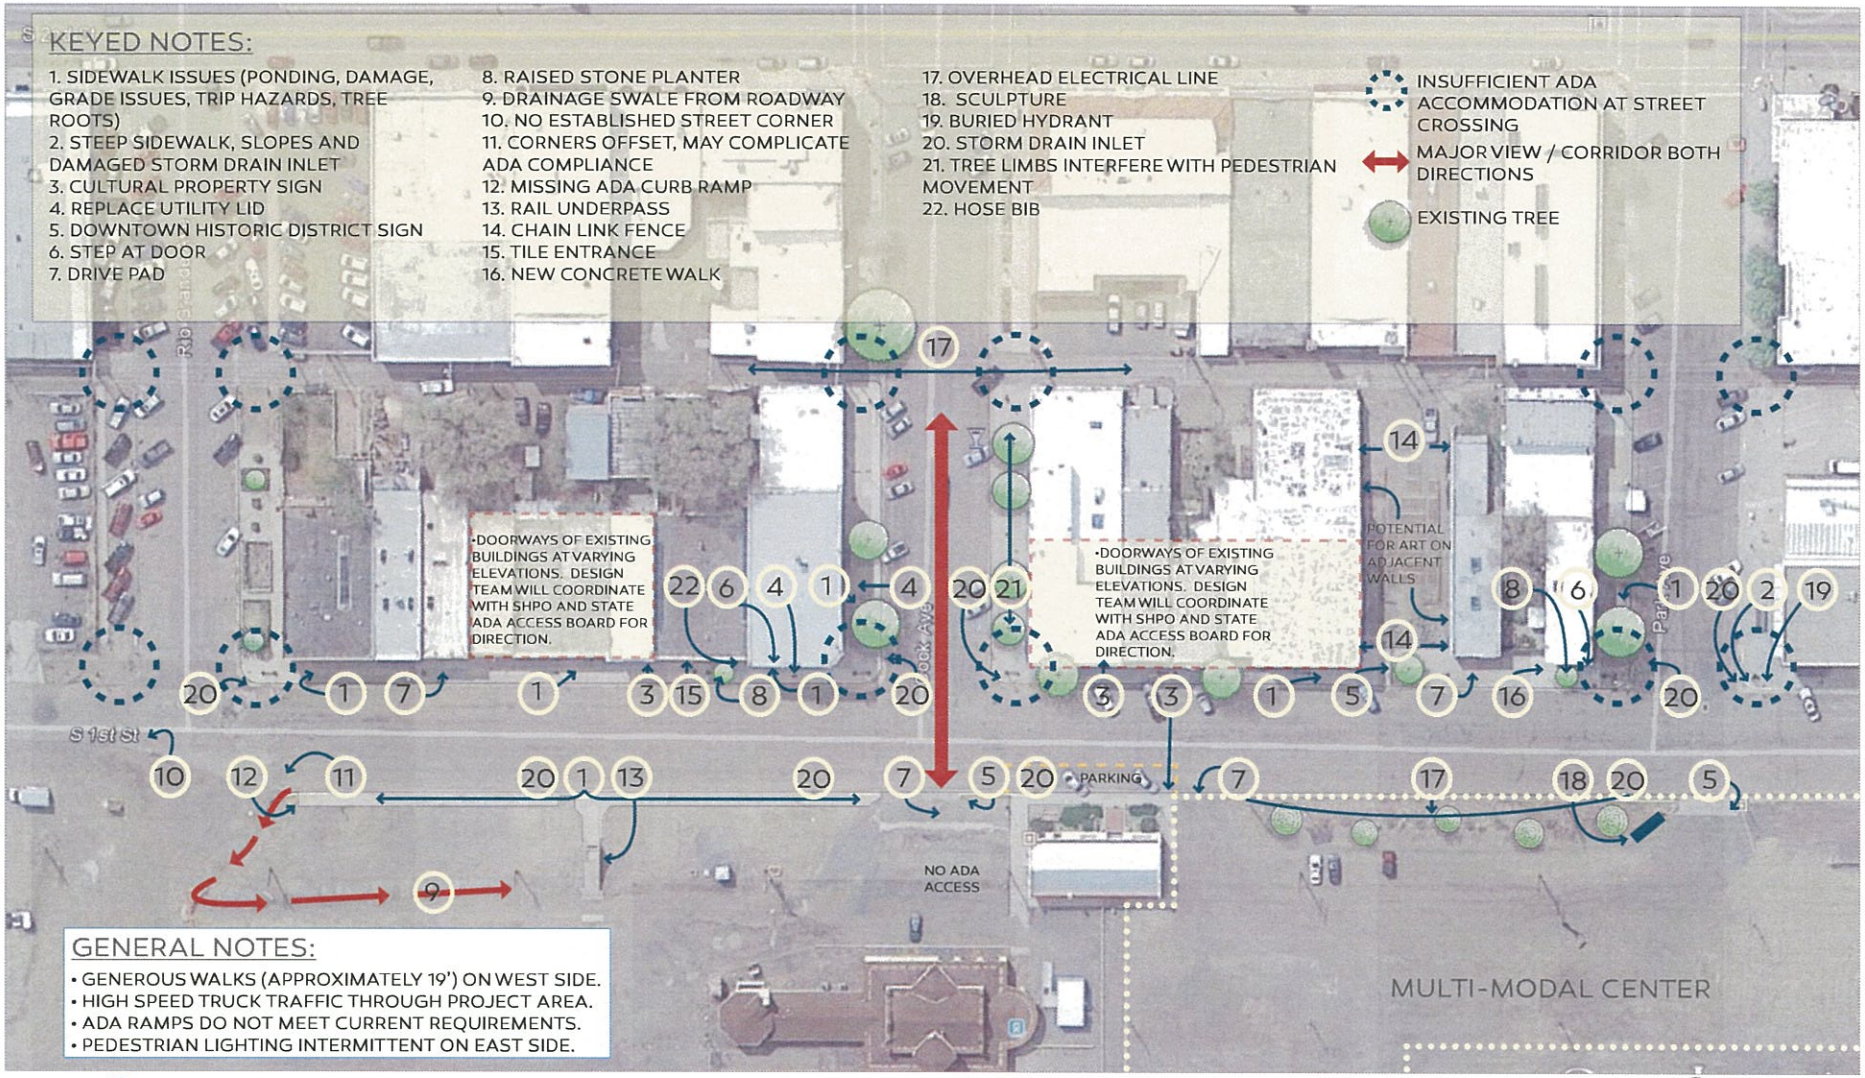

SITE ANALYSIS

RATON, NM • GREAT BLOCKS • MARCH, 2015

MRWM
LANDSCAPE ARCHITECTS
Morrow Reardon Wilkinson Miller, Ltd

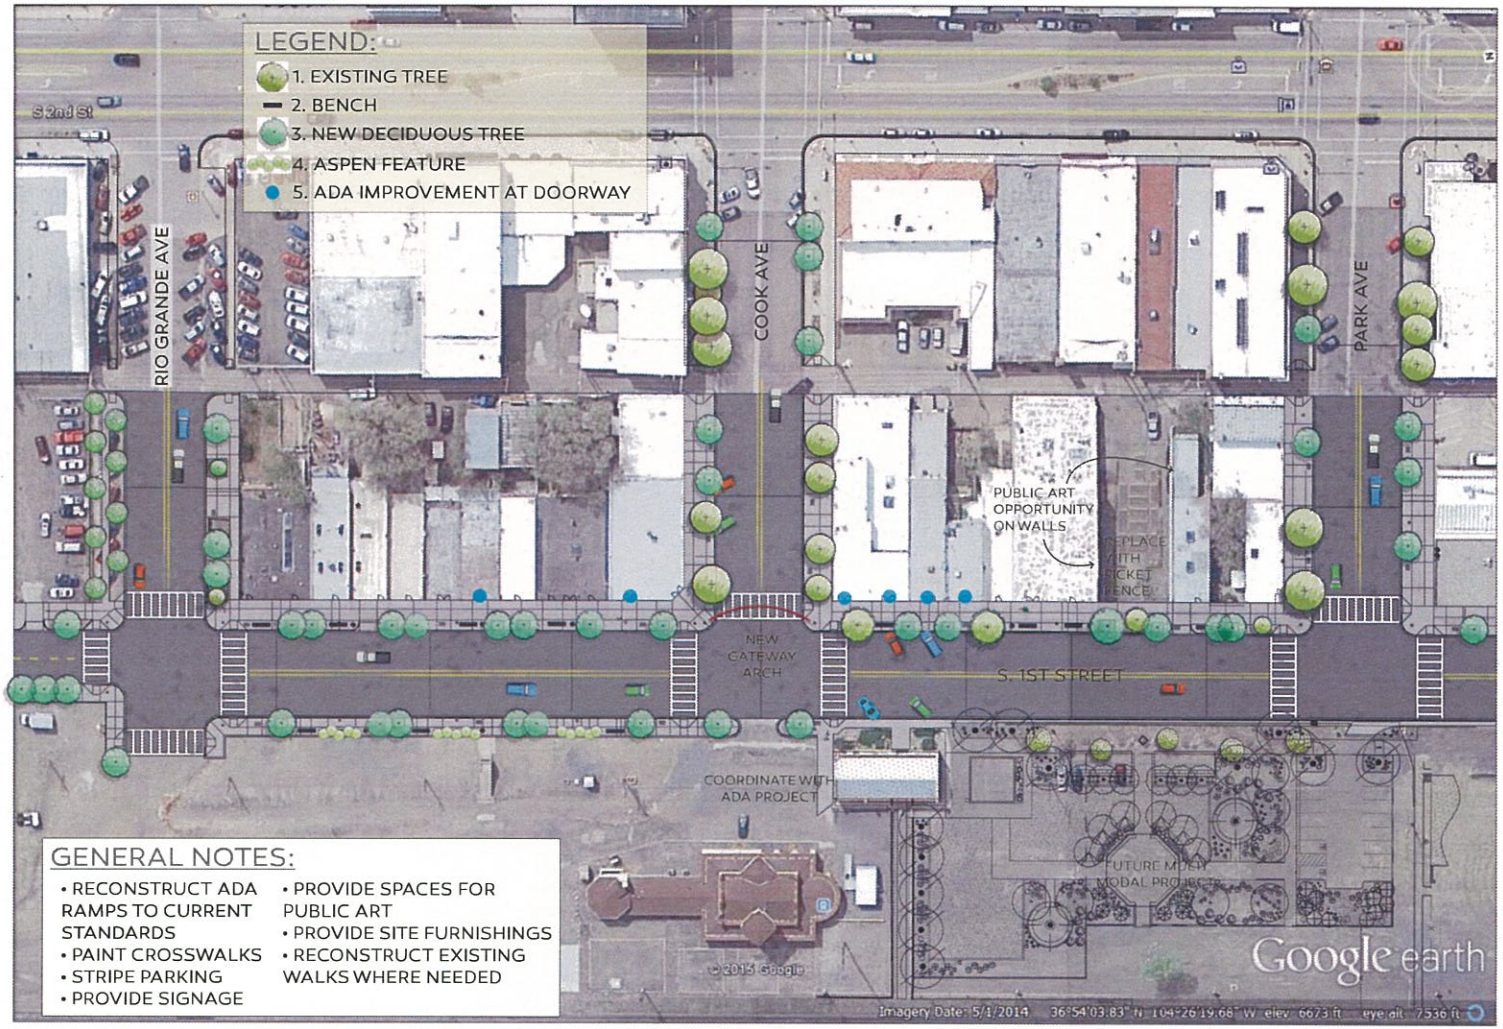

1ST STREET SCHEMATIC DESIGN • FROM RIO GRANDE AVE TO PARK AVE

RATON, NM • GREAT BLOCKS • MARCH, 2015

MRWM
LANDSCAPE ARCHITECTS
Morrow Reardon Wilkinson Miller, Ltd.

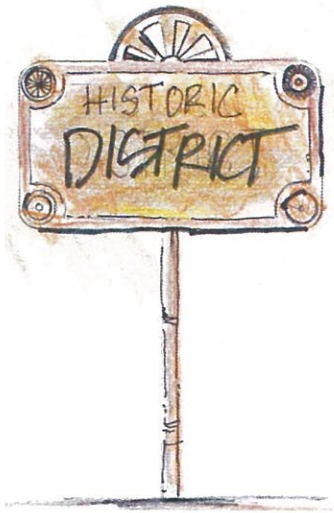

DISTRICT SIGN WITH WHEEL ACCENTS

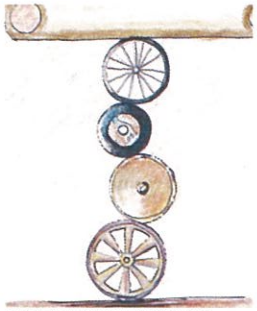

AGES OF MOBILITY POST

VINTAGE WHEELS FOR SIGNAGE

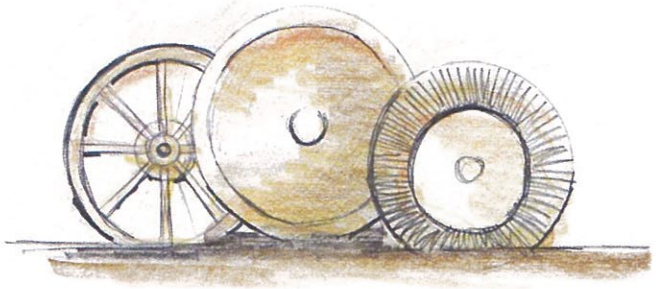

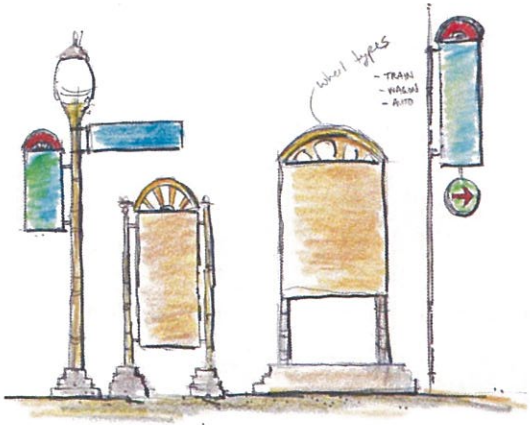

FAMILY OF SIGNS

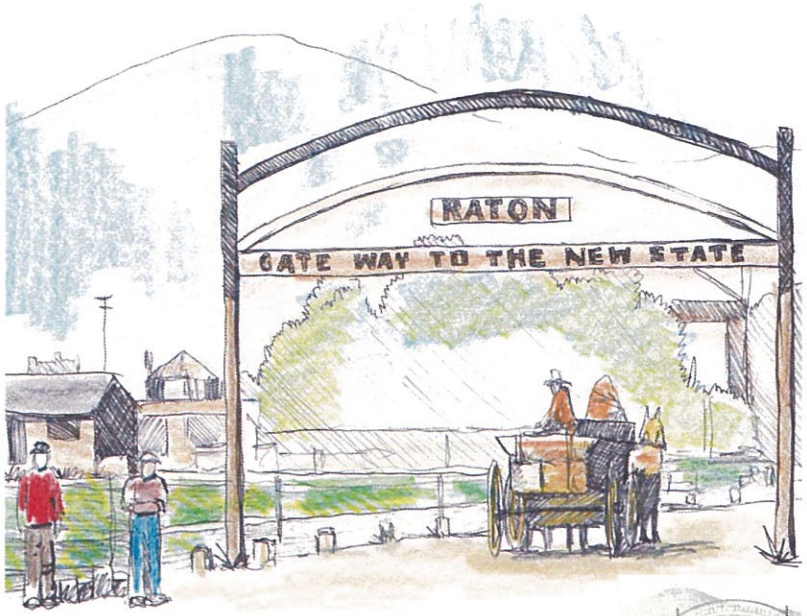

GATEWAY ARCH

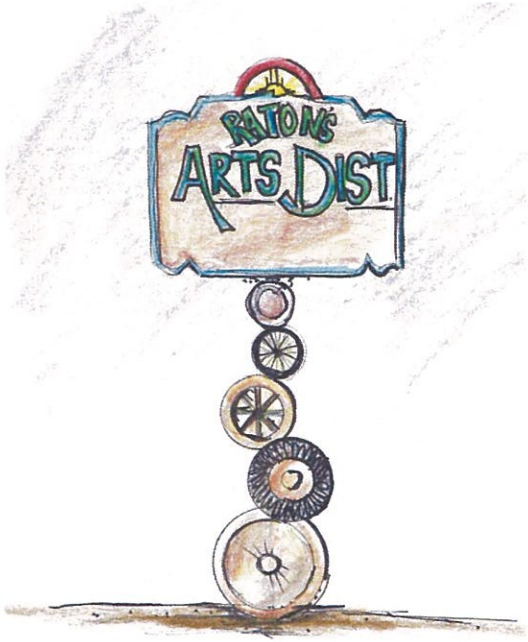

ART DISTRICT SIGN

SIGN FEATURES

RATON, NM • GREAT BLOCKS • MARCH, 2015

MRWM
LANDSCAPE ARCHITECTS
Morrow Reardon Wilkinson Miller, Ltd